04-638-1

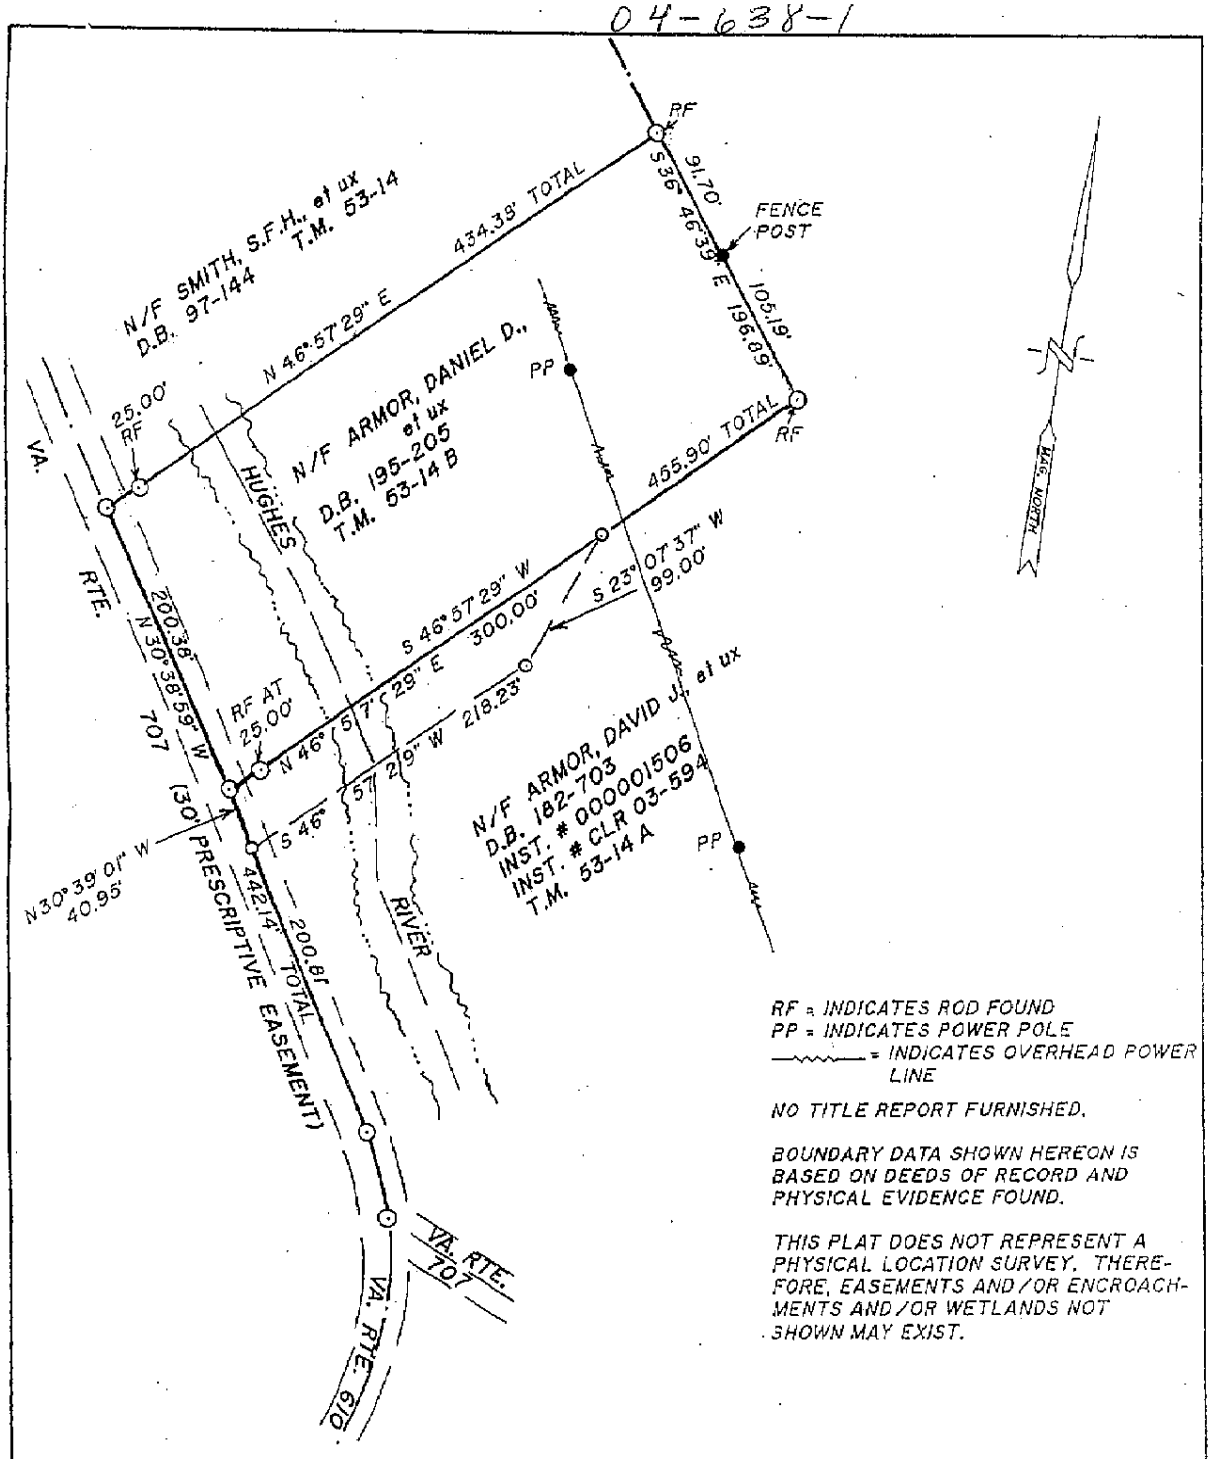

RF = INDICATES ROD FOUND
PP = INDICATES POWER POLE
~~~~ = INDICATES OVERHEAD POWER LINE

NO TITLE REPORT FURNISHED.

BOUNDARY DATA SHOWN HEREON IS BASED ON DEEDS OF RECORD AND PHYSICAL EVIDENCE FOUND.

THIS PLAT DOES NOT REPRESENT A PHYSICAL LOCATION SURVEY. THEREFORE, EASEMENTS AND/OR ENCROACHMENTS AND/OR WETLANDS NOT SHOWN MAY EXIST.

PRINTED
MAR 2 9 2004

SCALE: 1" = 100'

MARCH 29, 2004;

COMMONWEALTH OF VIRGINIA
MAR 2 9 2004
WILLIAM P. GIMBEL
No. 1395
LAND SURVEYOR

PLAT SHOWING INGRESS/EGRESS EASEMENT OVER

DAVID J. ARMOR, et ux, PROPERTY

HAWTHORNE DISTRICT
RAPPAHANNOCK COUNTY, VIRGINIA
TAX MAP :53-14 A
DEED BOOK 182-703
INSTRUMENT # 000001506 & CLR 03-594

(c) copyright 2004
WILLIAM P. GIMBEL, LS
P.O. BOX 745, MADISON, VA. 22727
540-948-3909

PROJECT NUMBER: 5679.8 lig
~~~~