NOTES

1) THIS PLAT HAS BEEN PREPARED WITHOUT THE BENEFIT OF A TITLE REPORT, THEREFORE ALL APPLICABLE EASEMENTS AND EMCUMBRANCES ARE NOT NECESSARILY SHOWN.

2) THE PROPERTY SHOWN HEREON IS KNOWN AS TAX MAP 37 PARCEL 21A.

3) IPF DENOTES IRON PIPE FOUND

4) THE TOPOGRAPHIC INFORMATION SHOWN HEREON IS BASED ON A FIELD SURVEY. CONTOUR INTERVAL IS TWO FEET. THE VERTICAL DATUM HAS BEEN ASSUMED.

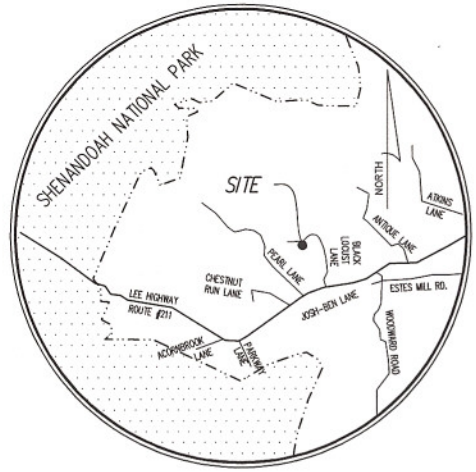

VICINITY MAP
SCALE: 1" = 2000'

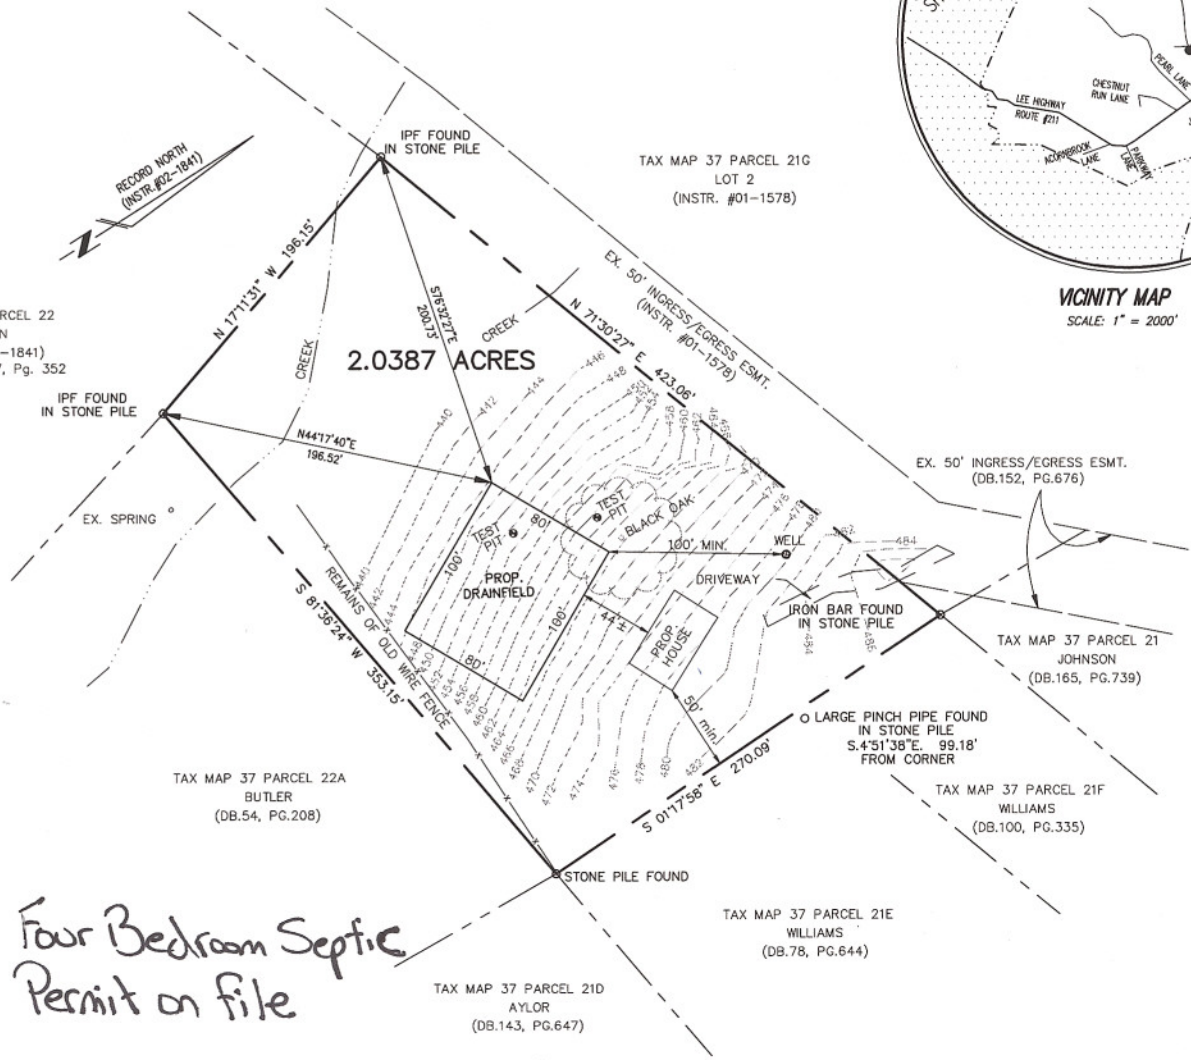

Four Bedroom Septic
Permit on file

HEALTH DEPT. APPROVAL

Aaron Mountain Surveys
338-D GAY STEET - P.O. BOX 181
WASHINGTON, VIRGINIA 22747-0181
Phone: (540) 675-1332 Fax: (540) 675-2295

DRAINFIELD PLAT
ON THE LAND OF
SHARON GENEBACH LUKE, TRUSTEE
INSTR. #06-1544
(TAX MAP 37 PARCEL 21A)
PIEDMONT MAGISTERIAL DISTRICT
RAPPAHANNOCK COUNTY, VIRGINIA

SCALE: 1"=50'
DATE: 5/10/07
DRAWN BY: mep
CHECKED BY: RLB

COMMONWEALTH OF VIRGINIA
Robert L. Boykin, Jr.
No. 960
LAND SURVEYOR

JOB NO.
SHEET 1 OF 1